


MASON-LITE

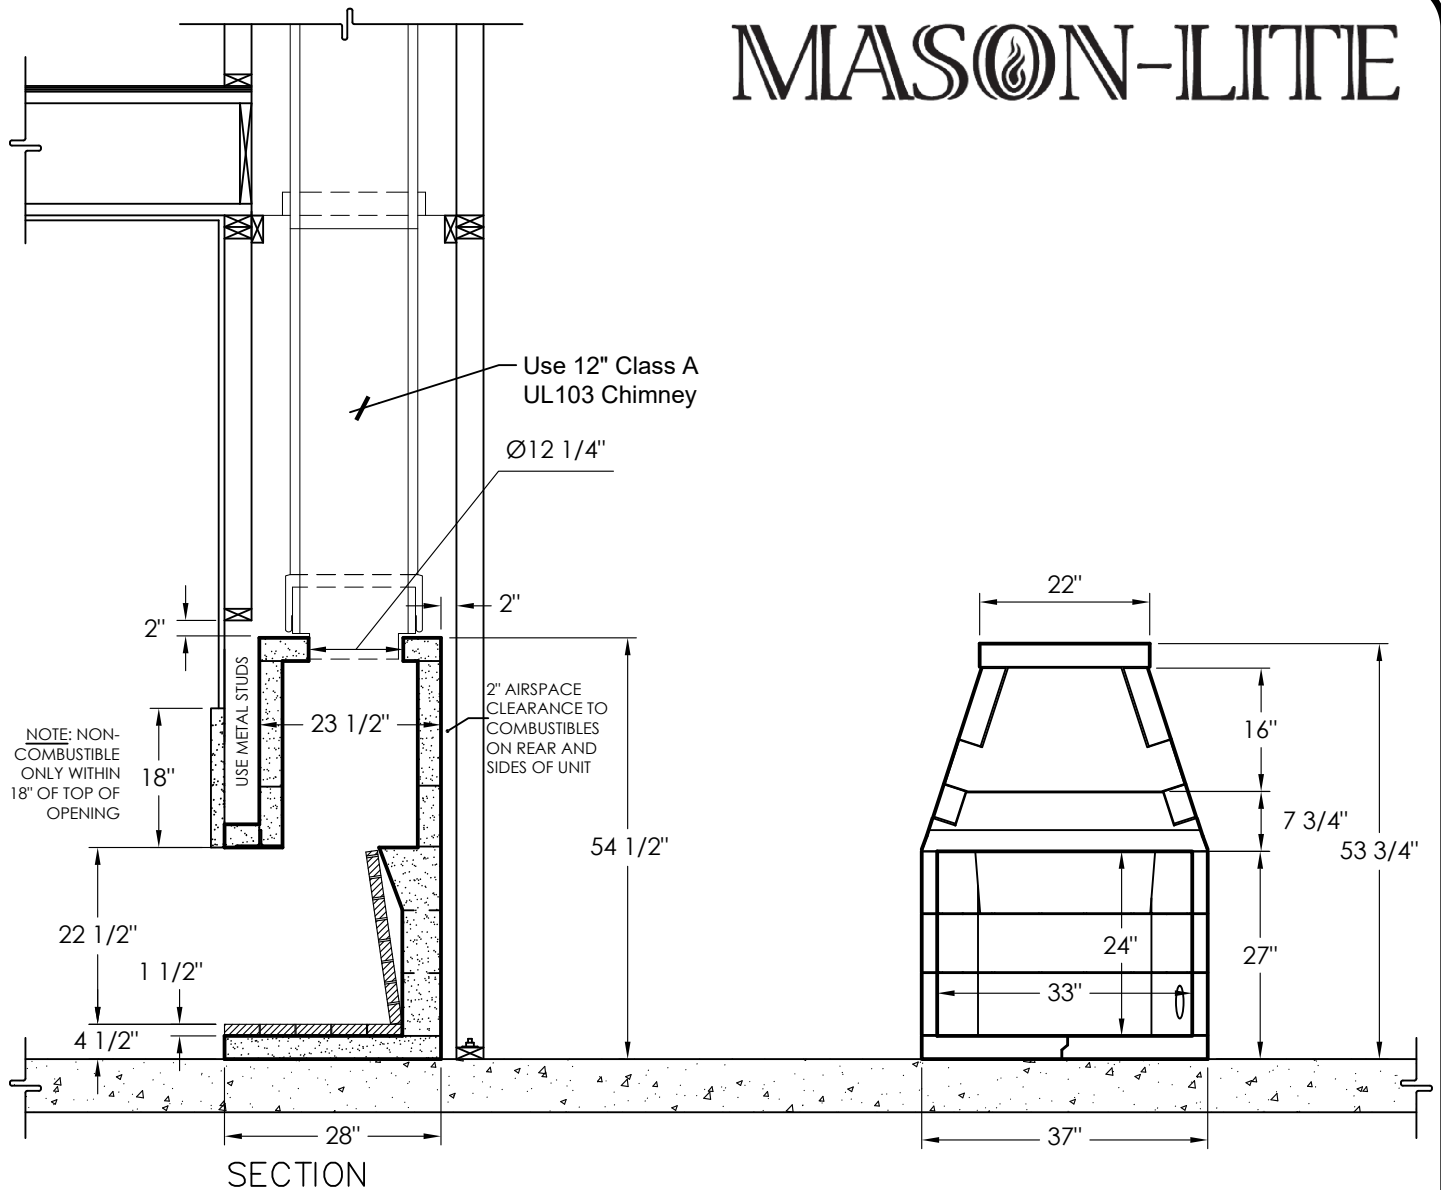


OTHER DIMENSIONS

Framing Width	41"
Framing Height	56 1/4"
Framing Depth	30"
Floor Area (37 x 28)	7.2 sf
Fireplace Weight with Mortar and T-Bar	1,179 lbs
Ready Mix	150 lbs
Flue Size - Class A	Ø12"
Metal Chimney Weight per foot	10 lbs

ACCESSORIES

Herringbone Brick Liner	MFP33-SHBL	334 lbs
Full Running Bond Brick Liner	MFP33-FRBL	364 lbs
Split Running Bond Brick Liner	MFP33-SRBL	364 lbs
6" Structural Metal Base	MFPB33	79 lbs
Anchor Plate/Damper	12DCA-ADP	22 lbs
Ø4" Combustion Air Kit	MFP4-AK	6 lbs
Masonry Arch	MFP-ARC	20 lbs

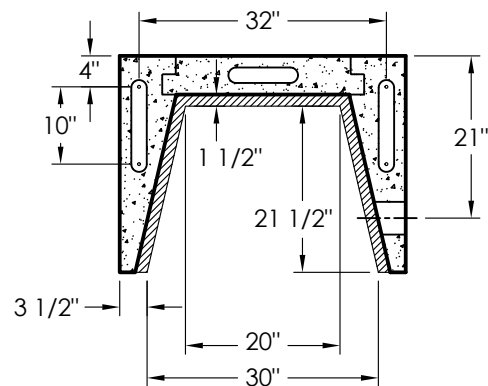

PLAN

TITLE:

MFP33

DWG. NUMBER

RELEASE DATE

REV. DATE

S006

04/05/09

9/17/24